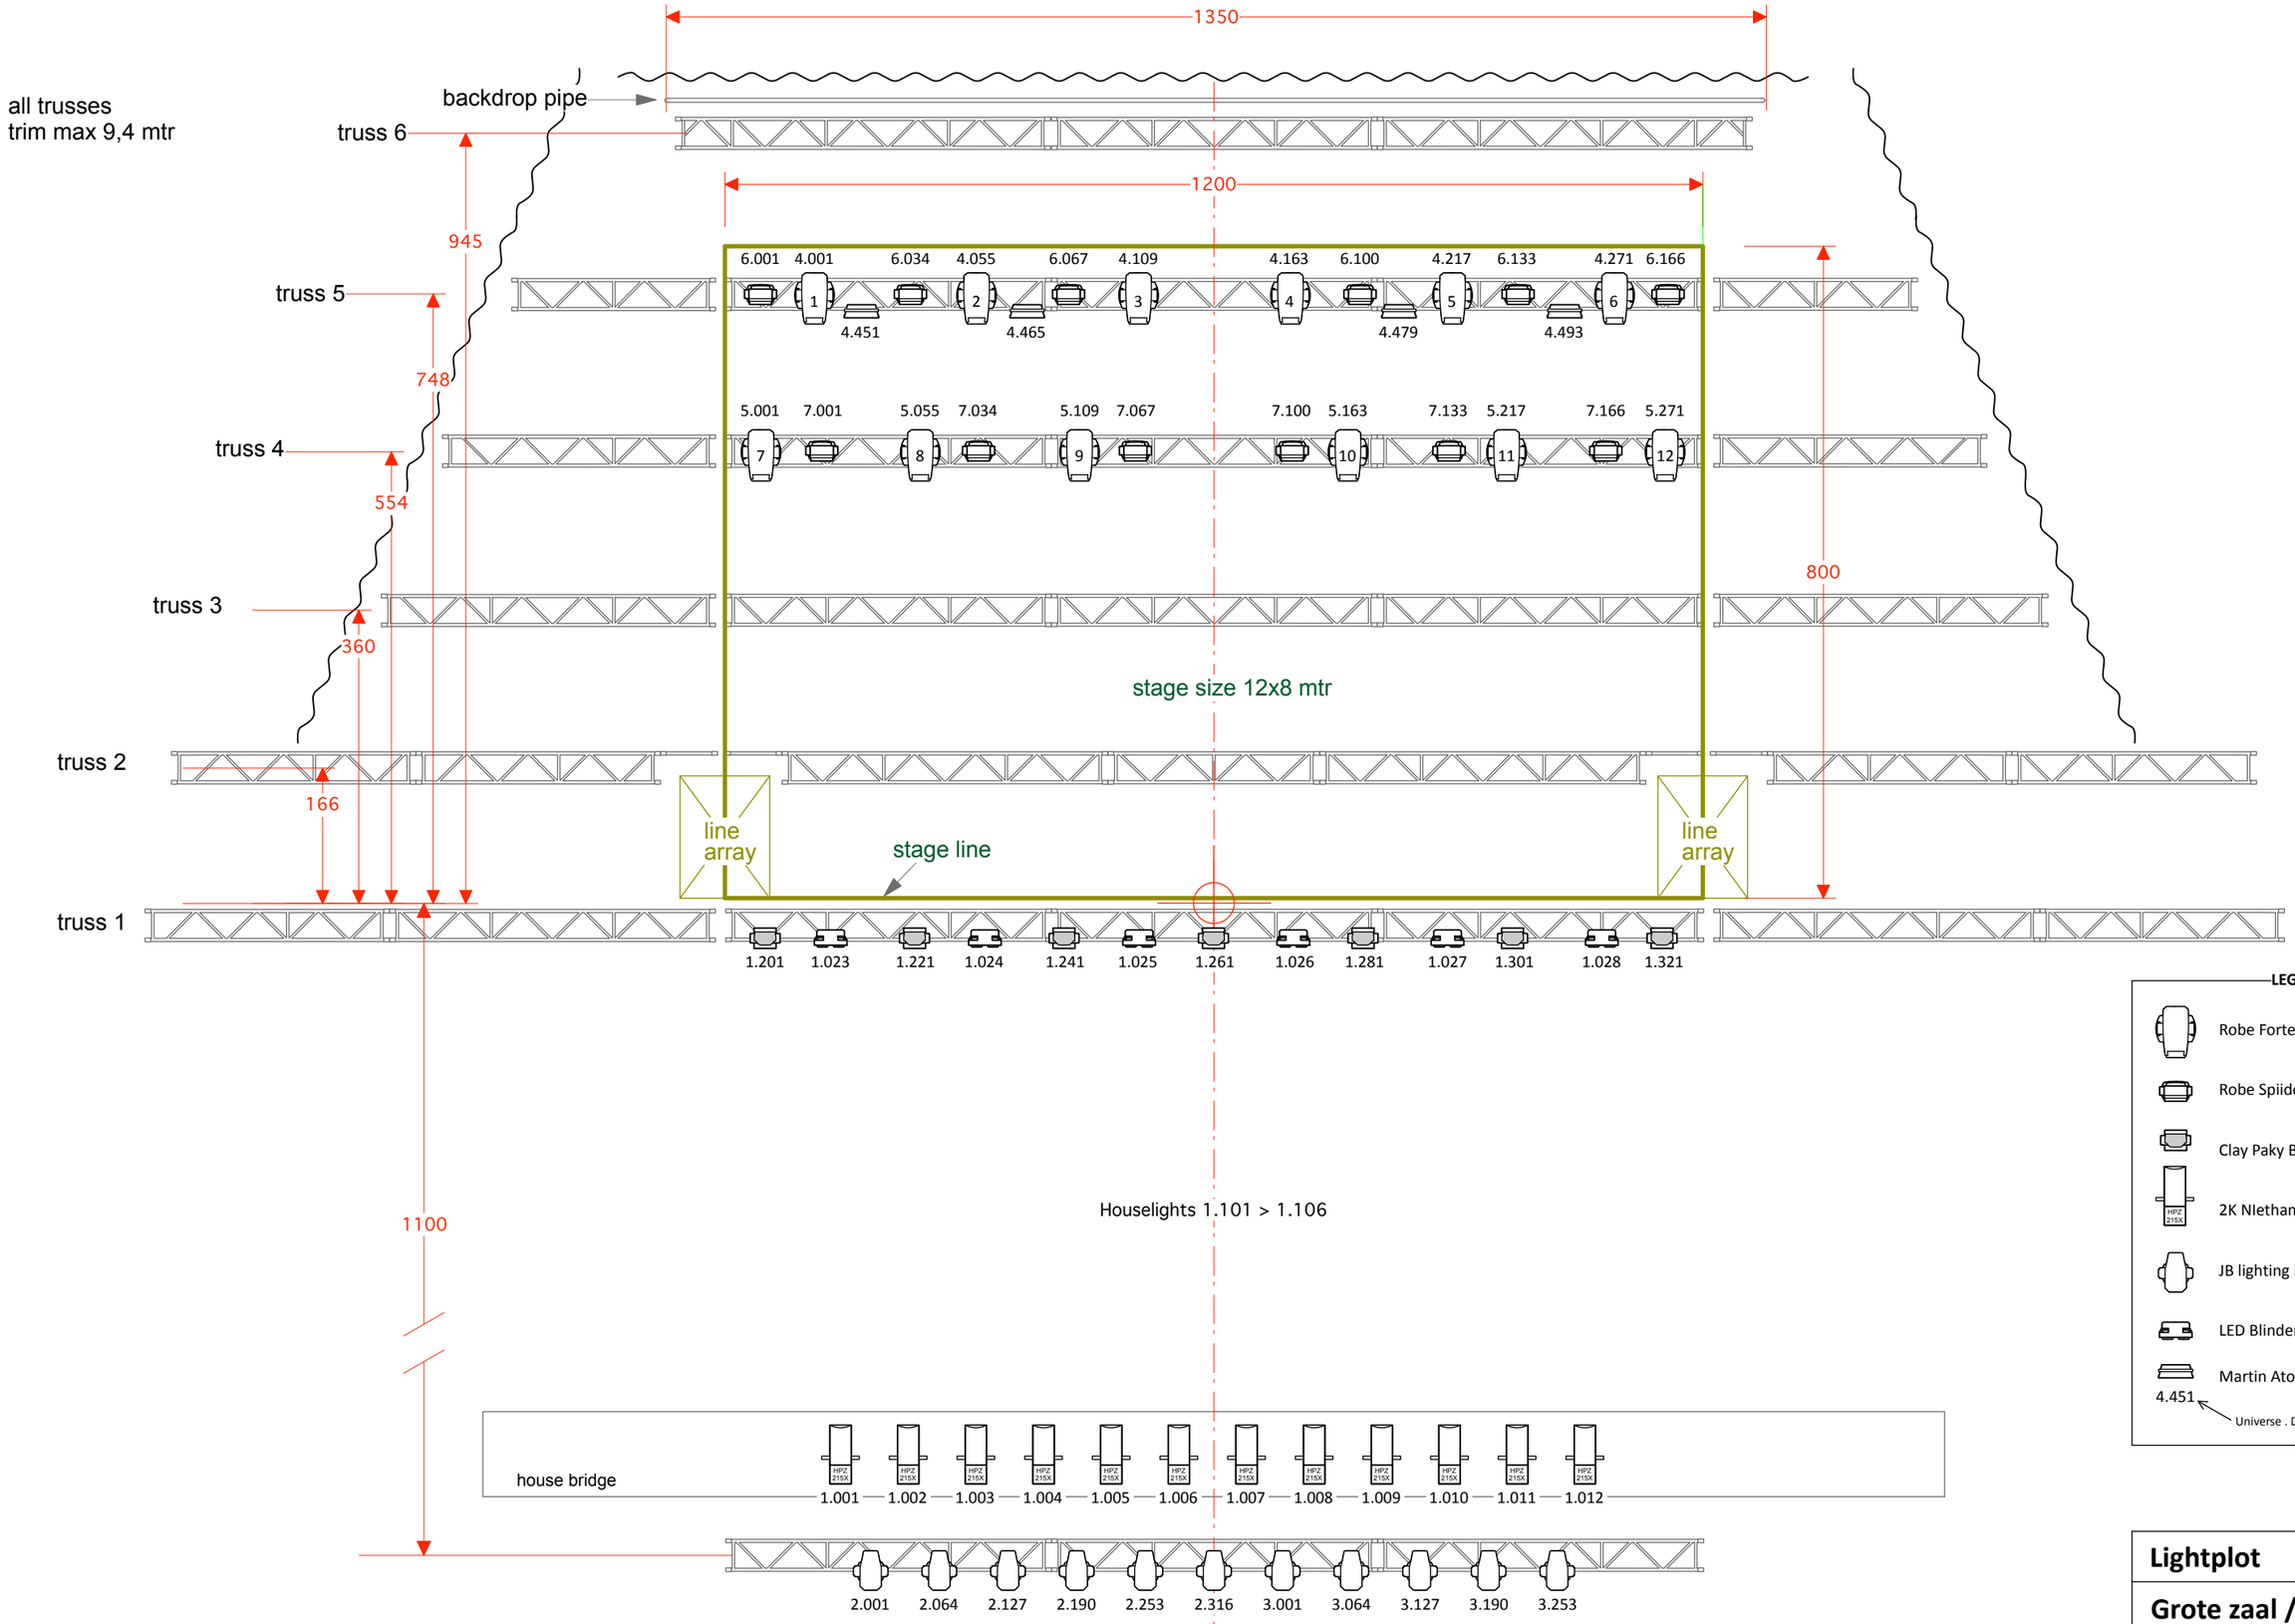

LEGENDA

- Robe Forte HCF (mode 1)
- Robe Spiider (mode 3)
- Clay Paky B-eye K10 CC (mode 0)
- 2K NIethammer Zoom
- JB lighting P12 HC profile (mode 2)
- LED Blinder
- Martin Atomic LED3000 (extended)

4.451 — Universe . DMX address

ALL MEASUREMENTS NEED TO BE CHECKED ON LOCATION

Lightplot

Grote zaal / Main hall

Spot Groningen, de Oosterpoort

Date: 21/11/2024	
Scale: 1:50 A3	Drawn by: HB