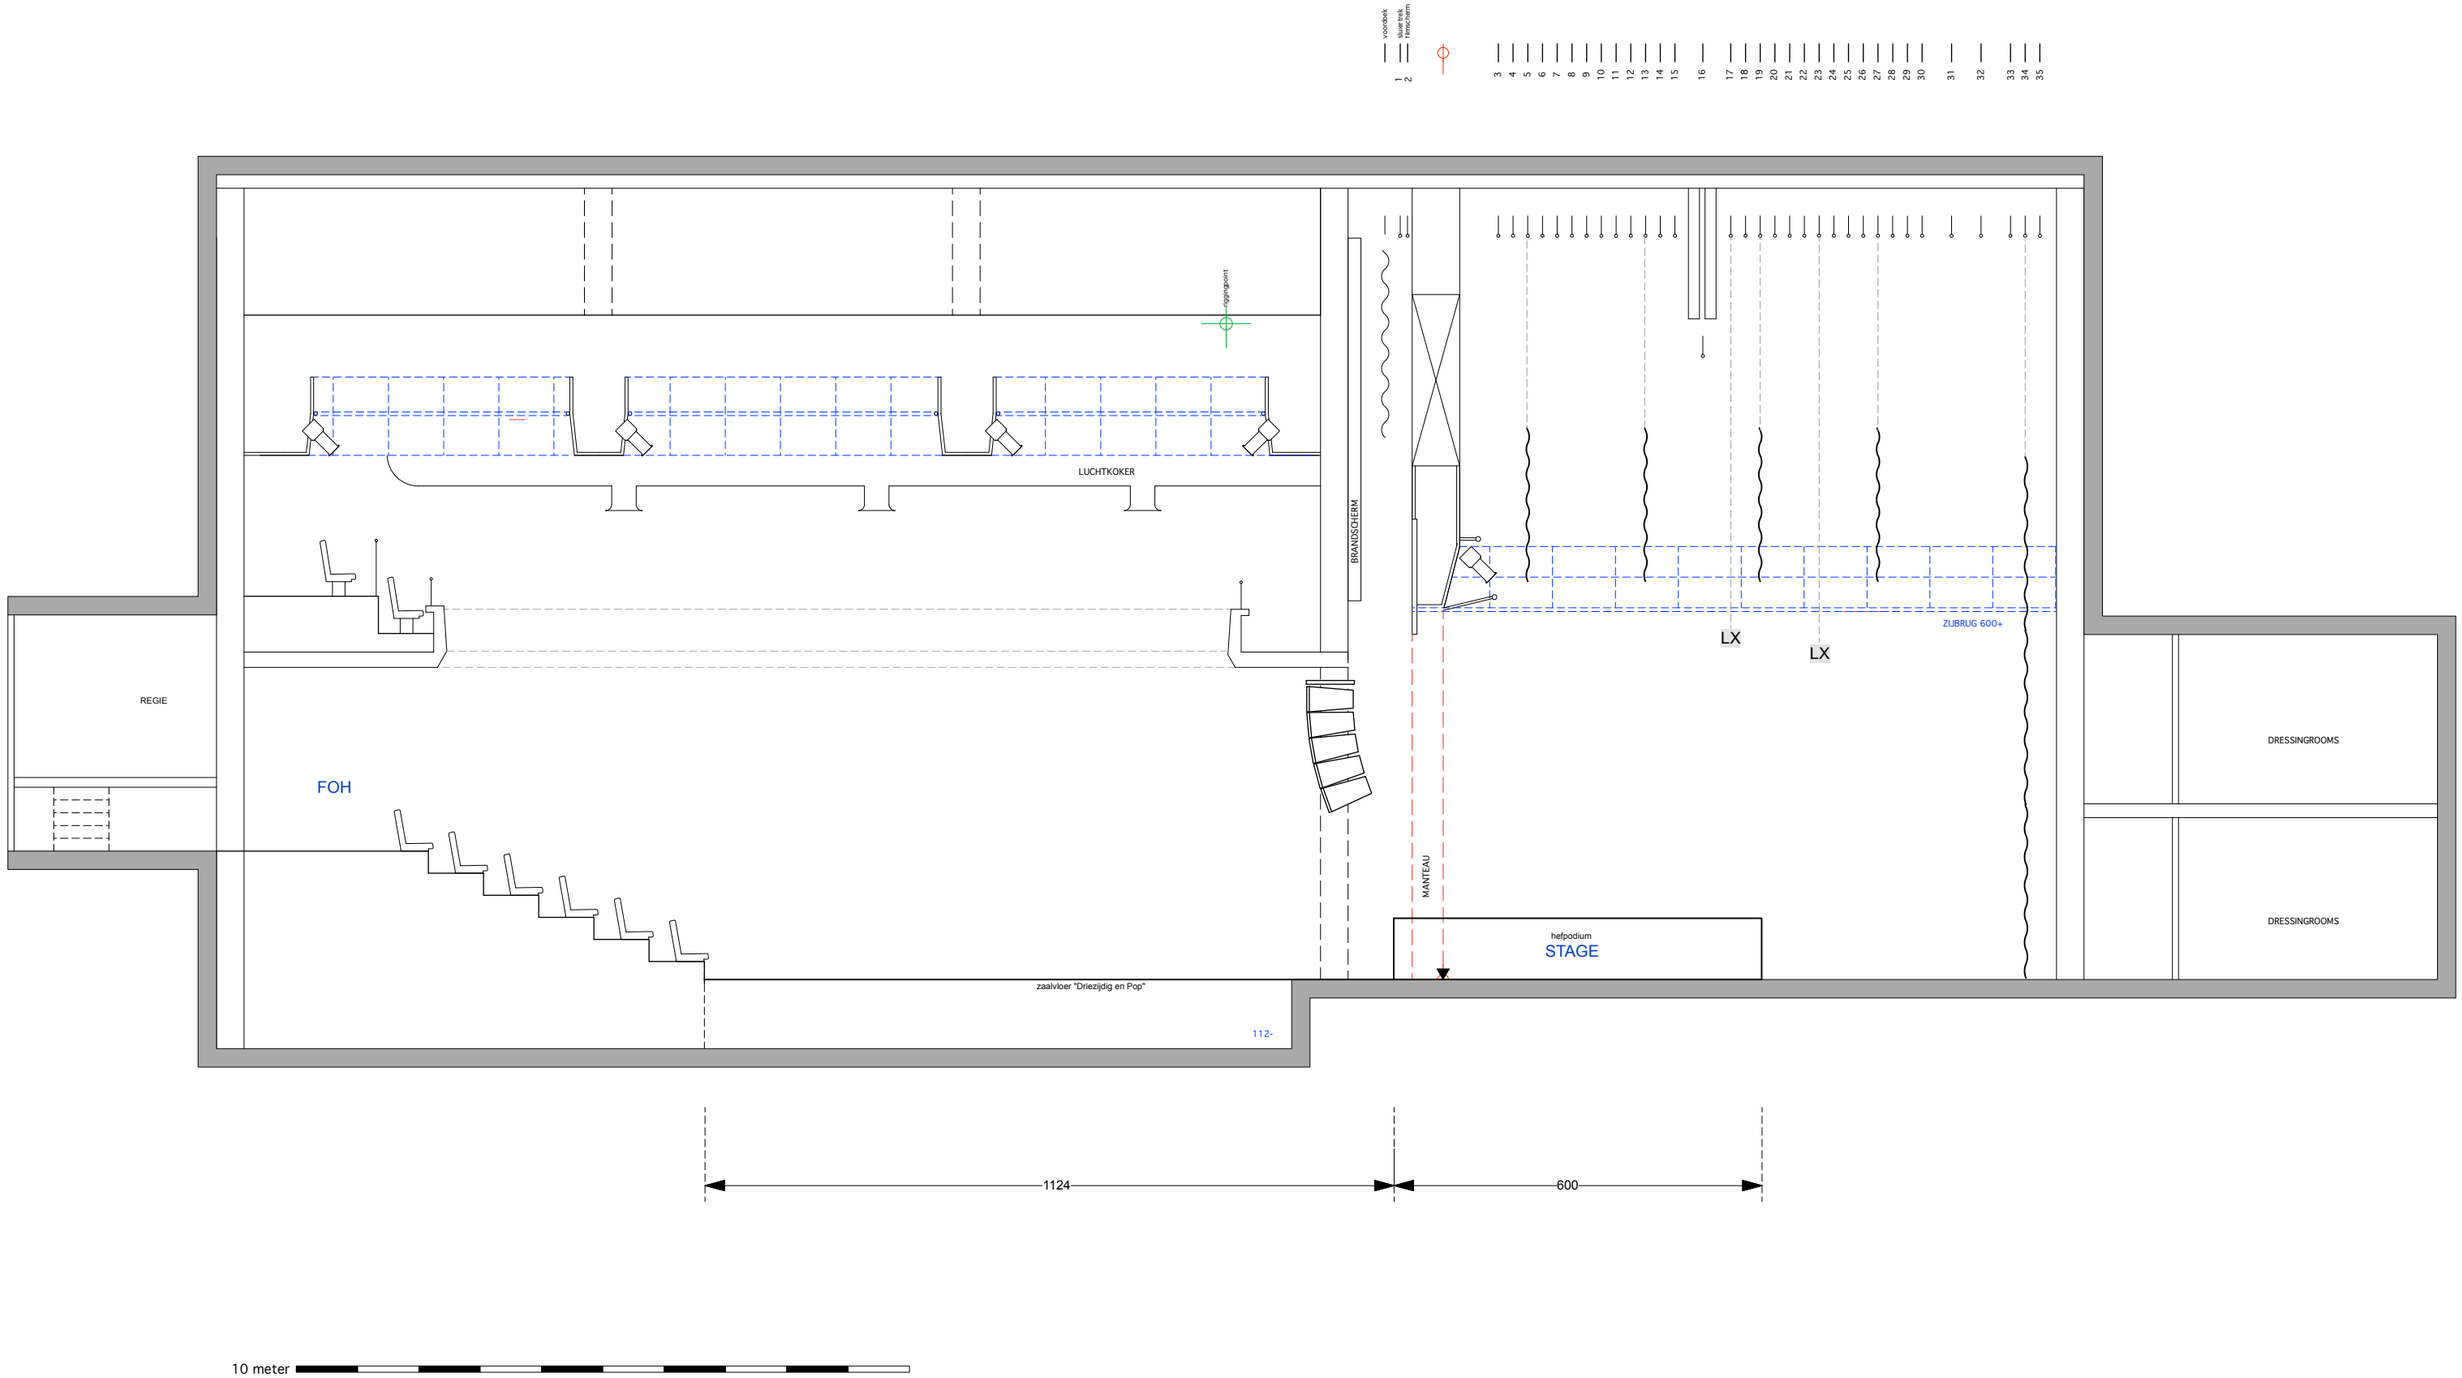

ALL MEASUREMENTS NEED TO BE CHECKED ON LOCATION

SPOT GRONINGEN

DE OOSTERPOORT

Kleine Zaal/ Small Hall

Sideview standing (pop)

Date: 07/12/2024

Scale: 1:100 / A3

drawn: HB